


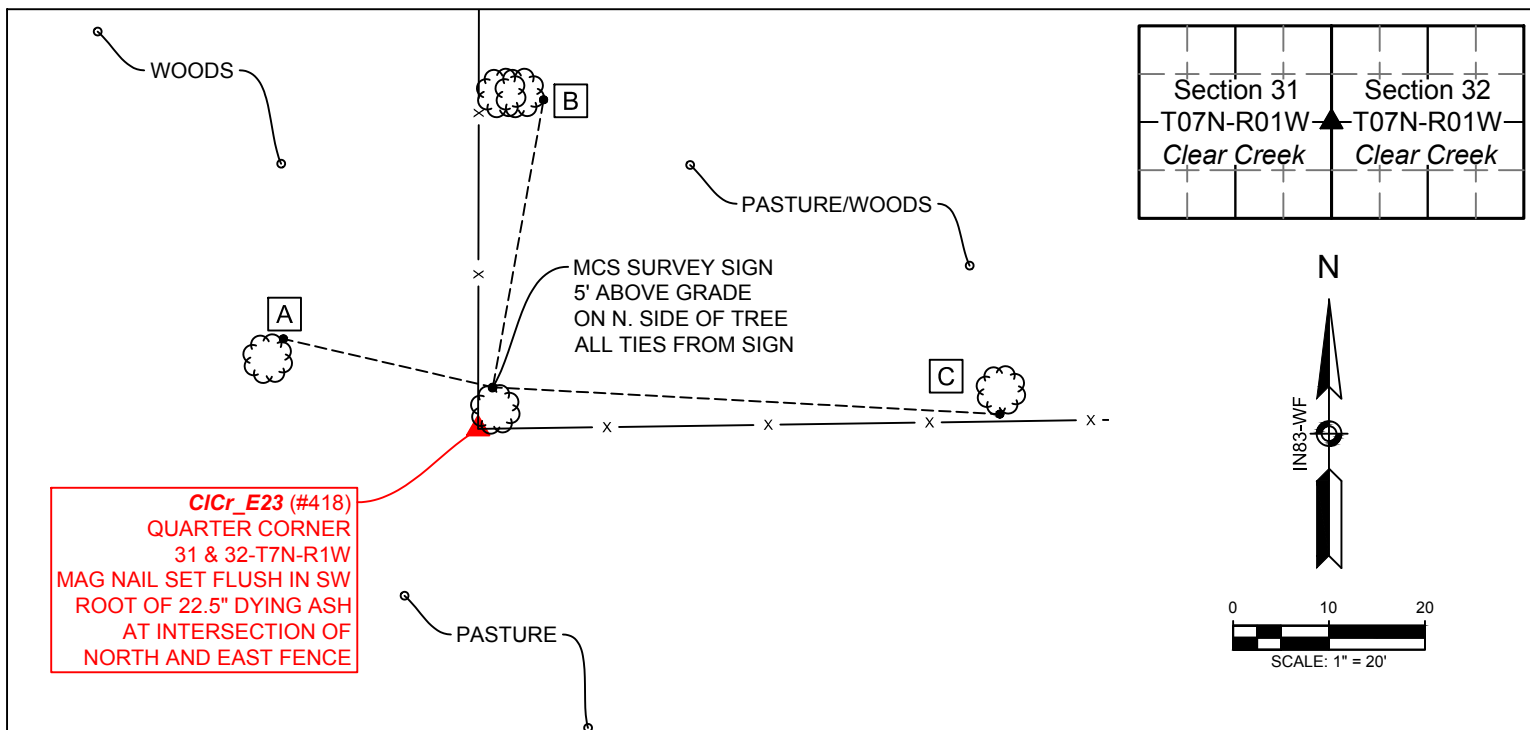

WITNESS MONUMENT TIES: All ties are from the sign on the north side of the tree


- MAG nail found 0.3' above grade in the north side of a 9" cherry;
N 77° W 22.4'
- MAG nail found in the east root of a bifurcated black cherry with fence growing through the east trunk, east trunk 17" dbh, west trunk 21" dbh;
N 10° E 30.4'
- MAG nail found 0.5' above grade in the south root of a 13" sassafras, 2.8' north of east/west fence;
S 86° E 52.9'

OTHER OBSERVATIONS:

The corner is approximately 600' south of the 90° turn of Bennett Lane, at the top of a wooded north slope on the north side of a pasture. A mag nail was set at the calculated intersection of north and east fence, in the southwest root of a dying ash tree. This corner should be retied and remonumented in a few years when the ash has been removed.

NOTES:

- Field work was performed on March 15, 2017 and May 31, 2017.
- Monroe County Surveyor's Field Book 48, page 76 and Field Book 50, page 48.
- Project Name: ClearCreek2017, Field work by: RSO & TER, Drawn by: RSO, Reviewed by: RSO & TER.
- Coordinates shown hereon were obtained from GPS observations utilizing the Indiana Real-Time Network (INCORS). Indiana West Zone, NAD83(2011) Epoch 2010.0000, State Plane Grid Coordinates, US Survey Feet. Geoid model G2012BU7. Datum NAD83_NO_TRANS.
- Coordinate data for CICr_E23 was collected using a Sokkia Set 510 Total Station.
- Vicinity sketch was compiled per 2017 aerial photography. Bearings and distances to witness ties are shown per the 2010 Monument Record and were measured from the Monroe County Surveyor sign on the north side of the tree.
- This monument was accepted by the Monroe County Surveyor Review Board on September 14, 2010. We collected coordinates on the known monument in preparation for an upcoming perpetuation survey in the area. Historic research has not yet been performed to prove the validity of this monument. The prior Monument Record references an Eric Deckard survey performed for Lowry in 2010, on file in the Office of the Monroe County Surveyor.

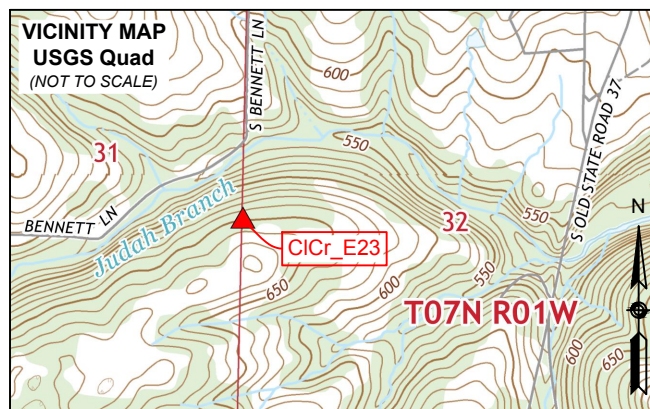


Monument Description: MAG nail set flush in the southwest root of a 22.5" dying ash tree, at the intersection of north and east fence.

State Plane Grid Coordinates: Northing: 1366560.0', Easting: 3103123.2'

SHEET 1 OF 2	MONUMENT RECORD CORNER ID: CICr_E23	Quarter Corner Section 31 & 32- T07N-R01W Clear Creek Township Monroe County, Indiana	 OFFICE OF THE MONROE COUNTY SURVEYOR Trohn Enright-Randolph Monroe County Surveyor Rachel Savich Oser Professional Surveyor 119 West 7th Street, Bloomington, IN 47404 (812) 349-2570
-----------------------	---	---	--


Photos were taken on 5/31/2017 with an iPhone 6s

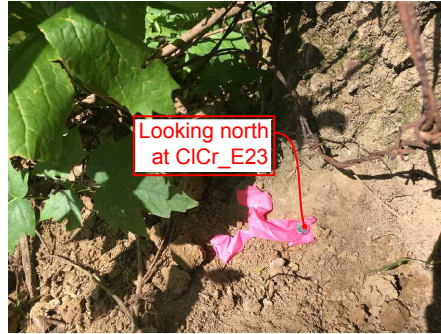

Trohn Enright-Randolph
Trohn Enright-Randolph
Monroe County Surveyor



Accepted by the Monroe
County Surveyor Review Board
on December 19, 2017

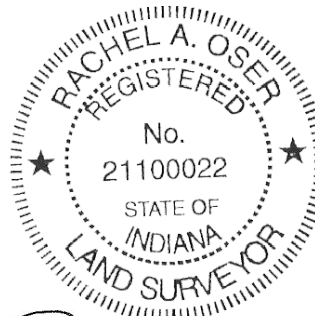

Rachel Oser
Rachel Savich Oser, State of Indiana
Professional Surveyor No. 21100022

SHEET 2 OF 2	MONUMENT RECORD CORNER ID: CiCr_E23	Quarter Corner Section 31 & 32- T07N-R01W Clear Creek Township Monroe County, Indiana	 MONROE COUNTY SURVEYOR'S OFFICE Trohn Enright-Randolph <i>Monroe County Surveyor</i> Rachel Savich Oser <i>Professional Surveyor</i> 119 West 7th Street, Bloomington, IN 47404 (812) 349-2570
-----------------------	---	---	---

MONUMENT RECORD
State of Indiana - County of Monroe

Section: 31

Township: 7 North


Range: 1 West

Corner ID: ClCr E-23

Monument Description & Remarks: Fence intersection at S/W corner of 30" Ash Tree. Survey Sign 5ft above ground on north face of tree, witnesses are measured from the sign at pt. A₂

References On File: Eric Deckard survey, Lowry (2010), on file in Surveyor Office

RECOVERY TIE DRAWING
Field Book 44 Page No. 30

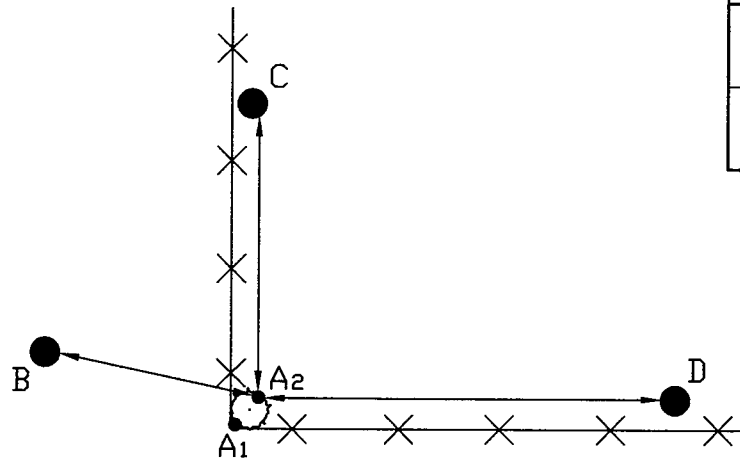

A₁ - 30" Ash Tree

A₂ - Survey Sign

B - N 77° W 22.37' to MAG
nail in 11" Black Cherry

C - N 10° E 30.40' to MAG
nail in 33" bifurcated Black Cherry

D - S 86° E 52.90' to MAG
nail in 15" Sassafras

Not To Scale
Compass Bearing Magnetic North

I, Kevin P. Enright, Monroe County Surveyor, hereby certify that this document was prepared under my direction in accordance with the provisions of section 36-2-12-11 of the Indiana Code; and the above data is given under my hand and seal this 26th day of July, 2010.

Kevin P. Enright

Administered by the Monroe County Surveyor Review Board

Date: 9-14-2010

